SAMMELMAN ROAD IMPROVEMENTS

LOCATION MAP
N.T.S.

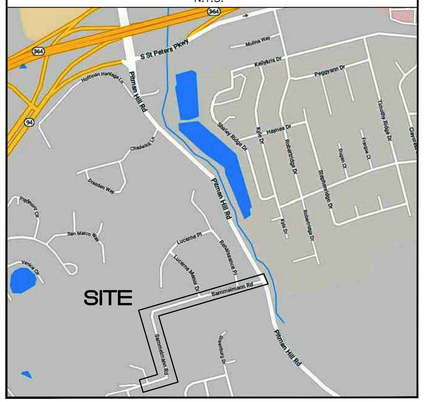

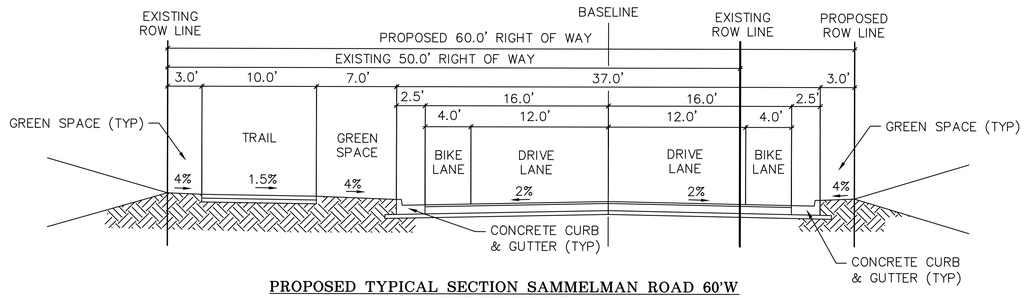

PROPOSED TYPICAL SECTION SAMMELMAN ROAD 60'W
NOT TO SCALE

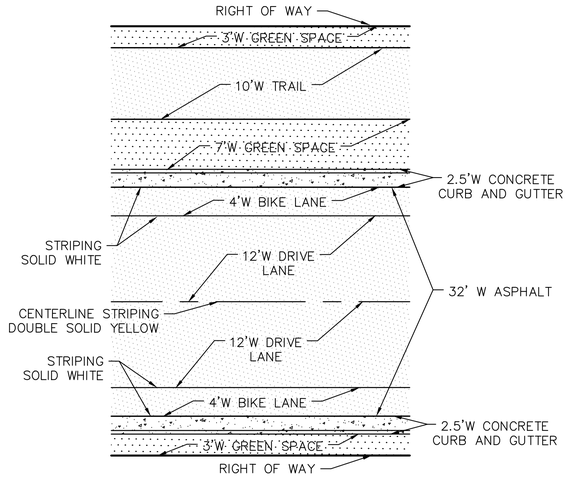

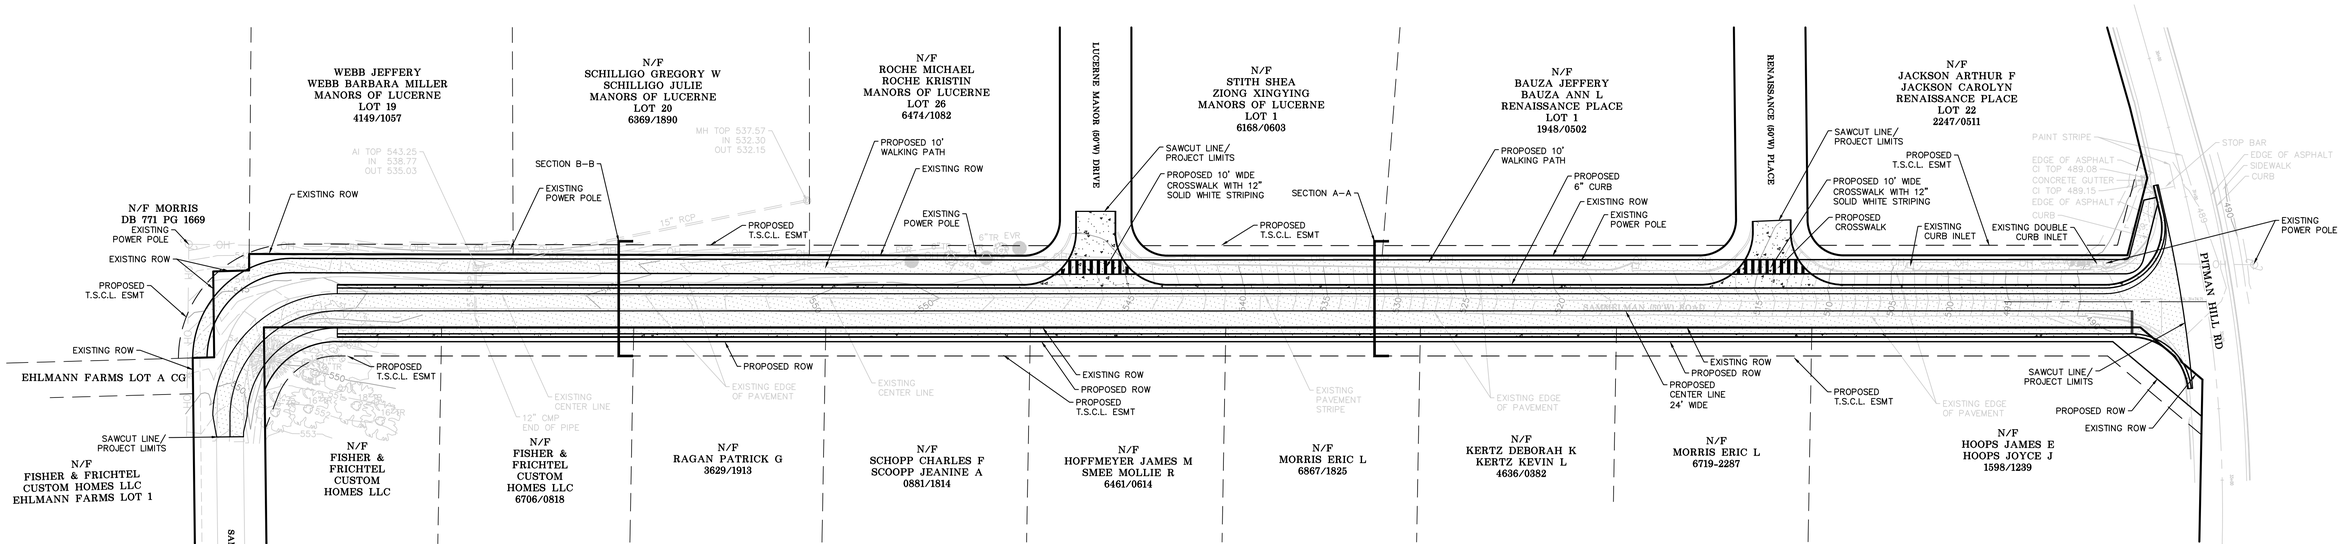

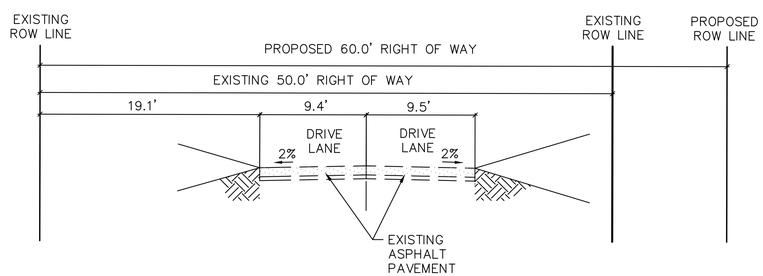

EXISTING SECTION B-B SAMMELMAN ROAD 50'W
NOT TO SCALE

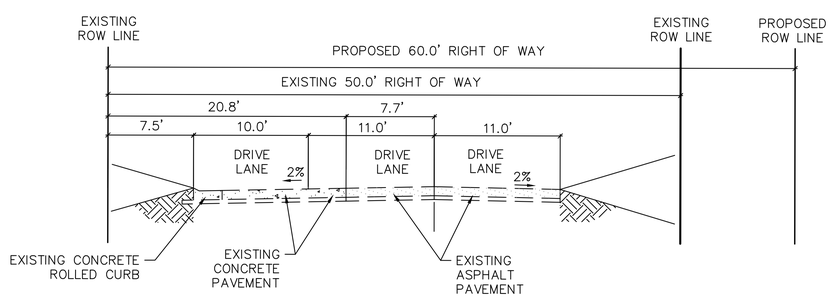

EXISTING SECTION A-A SAMMELMAN ROAD 50'W
NOT TO SCALE

50' 0' 50' 100'
GRAPHIC SCALE
1"=50'

REVISED -		SHEET 1 OF 1

S|C E|S
ST. CHARLES ENGINEERING & SURVEYING, INC.
801 S. FIFTH STREET, SUITE 202
ST. CHARLES, MO 63301
TEL:(636) 947-0607 FAX:(636) 947-2448
ST CHARLES ENGINEERING AND SURVEYING, INC.
PROFESSIONAL ENGINEERING AND LAND SURVEYING CORPORATION
MISSOURI STATE CERTIFICATES OF AUTHORITY – 001647 & 000379

ORDER NO.	010023
DATE	02/11/2019